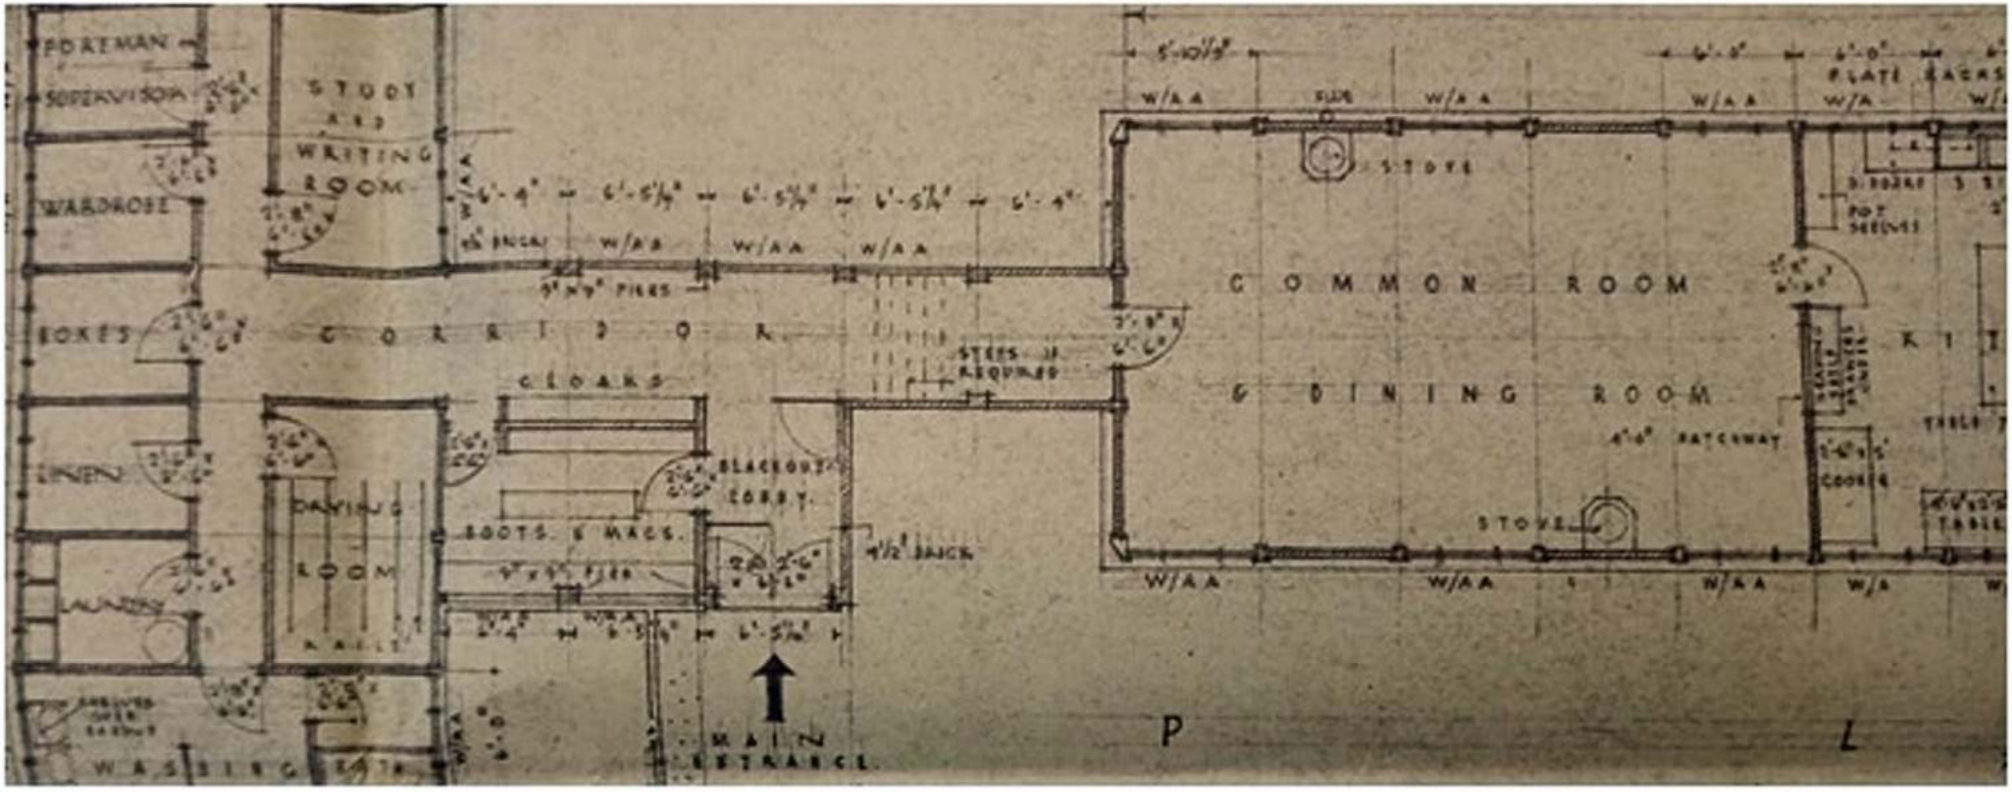
FOREMAN
SUPERVISOR
WARDROBE
BOXES
LINEN
LAUNDRY
STUDY AND WRITING ROOM
CORRIDOR
CLOAKS
DRYING ROOM
BOOTS & MACS.
BLACKOUT CORRY.
STEPS IF REQUIRED
MAIN ENTRANCE
COMMON ROOM & DINING ROOM
STOVE
STOVE
PLATE RACKS
POT SHELVES
PATCHWAY
COOKER
W/A A
P
L